

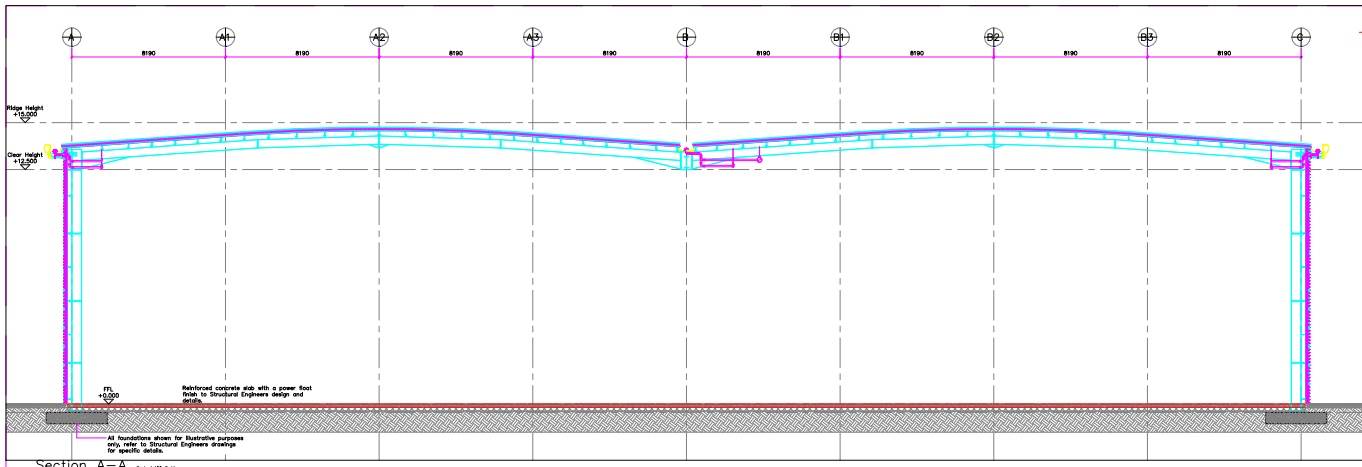


Section A–A Scale 1:100 @ A1

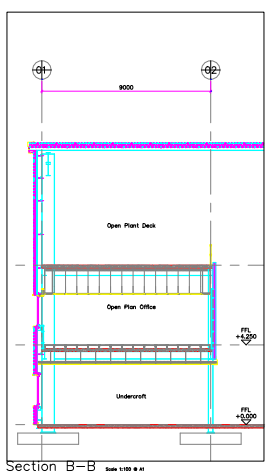

Section B–B Scale 1:100 @ A1

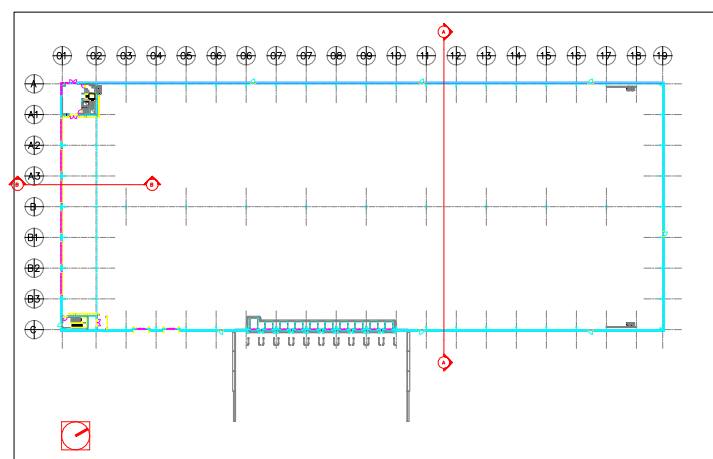

Key Plan Scale 1:1000 @ A1

KEY:

NEXT

NBA Workstage	Suitability	Scale	Size	Issue Date	Drawn	Checked	P01	Initial Issue	24.07.24
0 – Strategic Definition	S0 – Work In Progress	1:100	A1	24.07.2024	AS	R.M			

General Notes

- This document is to be used for the stated purpose only and should not be used for any other.
- All dimensions are in millimetres, unless stated otherwise.
- It is the recipients responsibility to print this document to the correct size & scale.
- All relevant drawings and specifications should be read in conjunction with this document.
- Scaling of this document is not recommended.

Document Scale(s)

1m SCALE 1:100

10m SCALE 1:1000

Client

Project Address: Brampton Locks, Burton-on-Trent, DE13 7DE

Project Name: Brampton Locks

Document Title: Sections A–A & B–B

Drawing No.: 2324-2-XX-ZZ-DR-L-1324

Revision: P01

Status: PLANNING

Size: A1