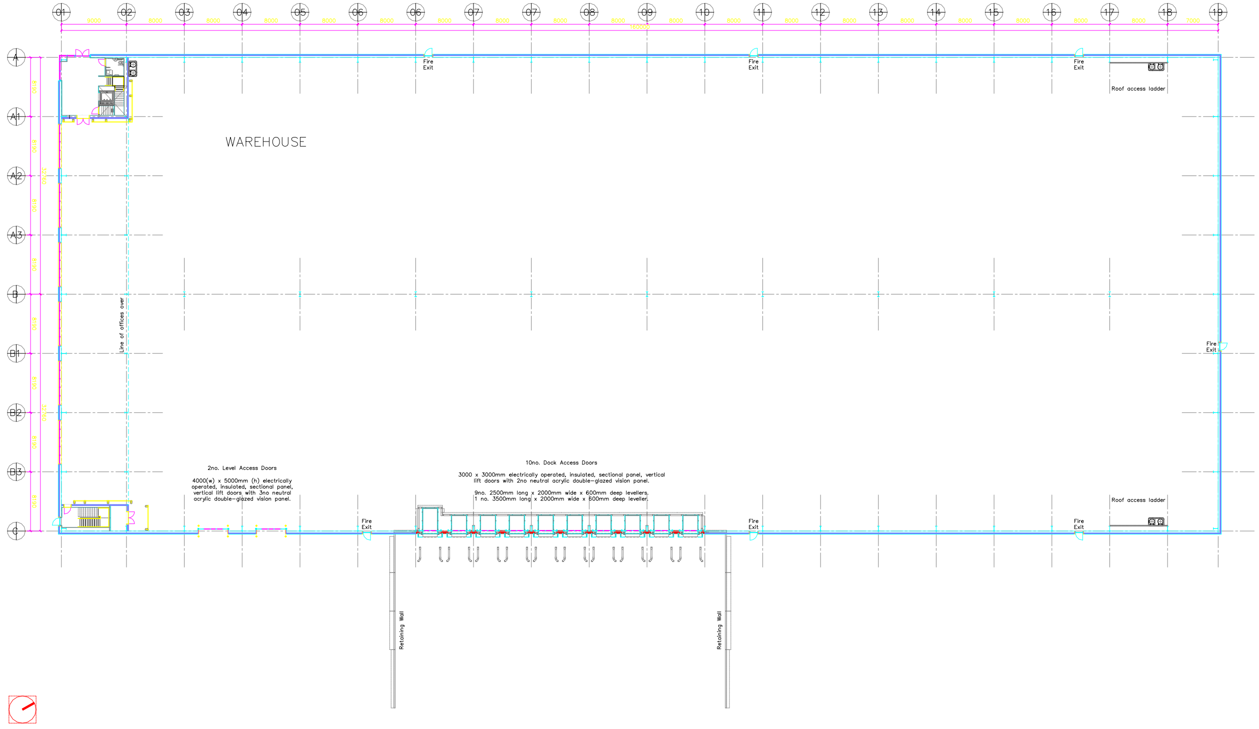

2no. Level Access Doors

4000(w) x 5000mm (h) electrically operated, insulated, sectional panel, vertical lift doors with 3no neutral acrylic double-glazed vision panel.

10no. Dock Access Doors

3000 x 3000mm electrically operated, insulated, sectional panel, vertical lift doors with 2no neutral acrylic double-glazed vision panel.

9no. 2500mm long x 2000mm wide x 600mm deep levellers.
1 no. 3500mm long x 2000mm wide x 600mm deep leveller.

Warehouse GA Plan

Scale 1:250 @ A1

SCHEDULE OF ACCOMMODATION

GROSS INTERNAL AREA

Warehouse	112,000 sq ft	10,405 sq m
Warehouse	6,000 sq ft	557 sq m
TOTAL GIA	118,000 sq ft	10,962 sq m
Loading docks	10no.	
Level access doors	2no.	

General Notes

- This document is to be used for the stated purpose only and should not be used for any other.
- Dimensions are all in millimetres, unless stated otherwise.
- It is the recipients responsibility to print this document to the correct size & scale.
- All relevant drawings and specifications should be read in conjunction with this document.
- Scaling of this document is not recommended.

Document Scale(s)

5m SCALE 1:250

RIBA Workstage	Suitability	Scale	Size	Issue Date	Drawn	Checked
0 – Strategic Definition	S0 – Work in Progress	1:250	A1	24.07.2026	AS	RJM

P01	Initial issue	24.07.26

Client

Project Address
Branston Locks
Burton on-Trent
DE13 9SB

Project Name
Branston Locks,
Burton-on-Trent

Document Title
Warehouse GA Plan

Document Reference
P26001-KUH-WH-00-DR-A-1001

Status
PLANNING

Current Revision
P01